Legend:

- Mainlanes
- Managed Lanes
- Other Connectors
- Drainage Inlets/Surface Dr.
- Poles
- Approaches/Non-Structure Location
- Proposed Sidewalk
- Managed Lane Toll Gantry
- Ramp Toll Gantry
- HOV Declaration Area
- 2035 Design Hourly Volume
- Existing Pavement Removal
- Traffic Direction
- Existing Right-of-Way
- Proposed Control-of-Access
- Proposed Mainlanes
- Proposed Ramp/Connectors
- Proposed Right-of-Way (Existing Access to Remain)
- Proposed Retaining Wall
- Edge of Shoulder
- Edge of Lane
- Edge of Traveling Lane
- Edge of Lane
- Edge of Shoulder

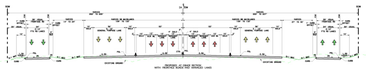

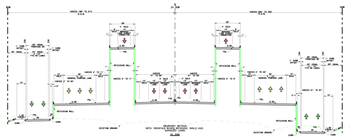

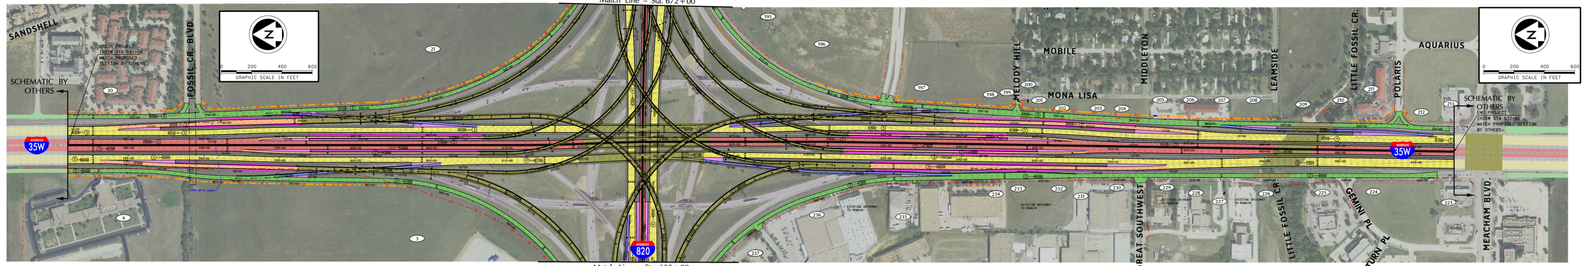

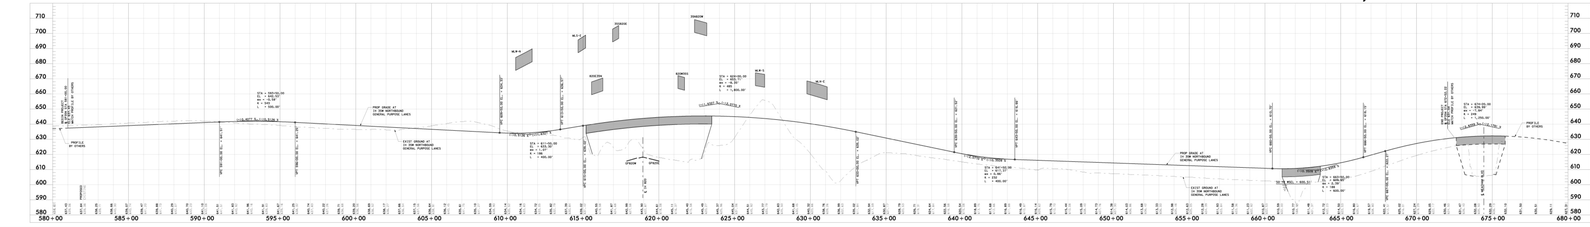

Parcel #	Owner
1	Mansfield Investment Co
2	Sheriff Fort Worth Republic Airport
3	Fort Worth & Rio Grand Railroad Co
4	Atlantic Rich & Co
5	Atlantic Rich & Co
6	Atlantic Rich & Co
7	Atlantic Rich & Co
8	Atlantic Rich & Co