Legend

- General Purpose Lanes (G.P.) / Shoulder Widening
- Managed Lanes
- Managed Lanes on Structure
- Frontage Roads/Surface St.
- Ramps/Direct Connectors
- G.P./Ramps/Surface St. on Structure
- Proposed Sidewalk/Pedestrian Bridge
- Managed Lane/Ramp Toll Gantry
- Existing Pavement Removal
- Traffic Direction
- Existing Right-of-Way
- Proposed Control-of-Access
- Proposed Right-of-Way (Access Restricted)
- Proposed Retaining Wall
- Noise Wall
- CDP — Commercial Driveway Permitted
- CDP-IO — Commercial Driveway Permitted In Only

DIRECTIONAL DISTRIBUTION: 51-49%

K-FACTOR: 7.0

% TRUCKS: DHV: 4.3
DAY: 2.0

TRAFFIC VOLUME DIAGRAM

N.T.S.

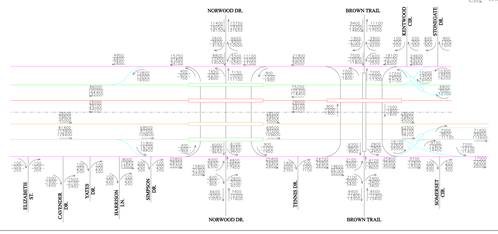

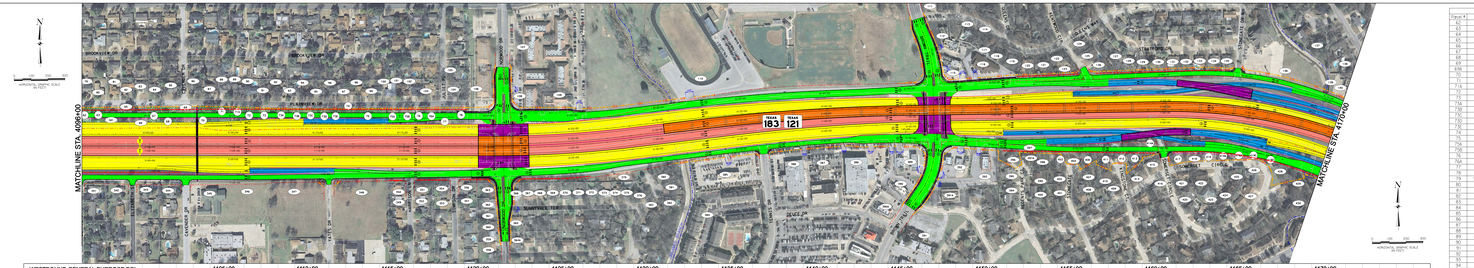
MATCH LINE STA. 4098+00
MATCH LINE STA. 4170+00
STATE 183
STATE 121
